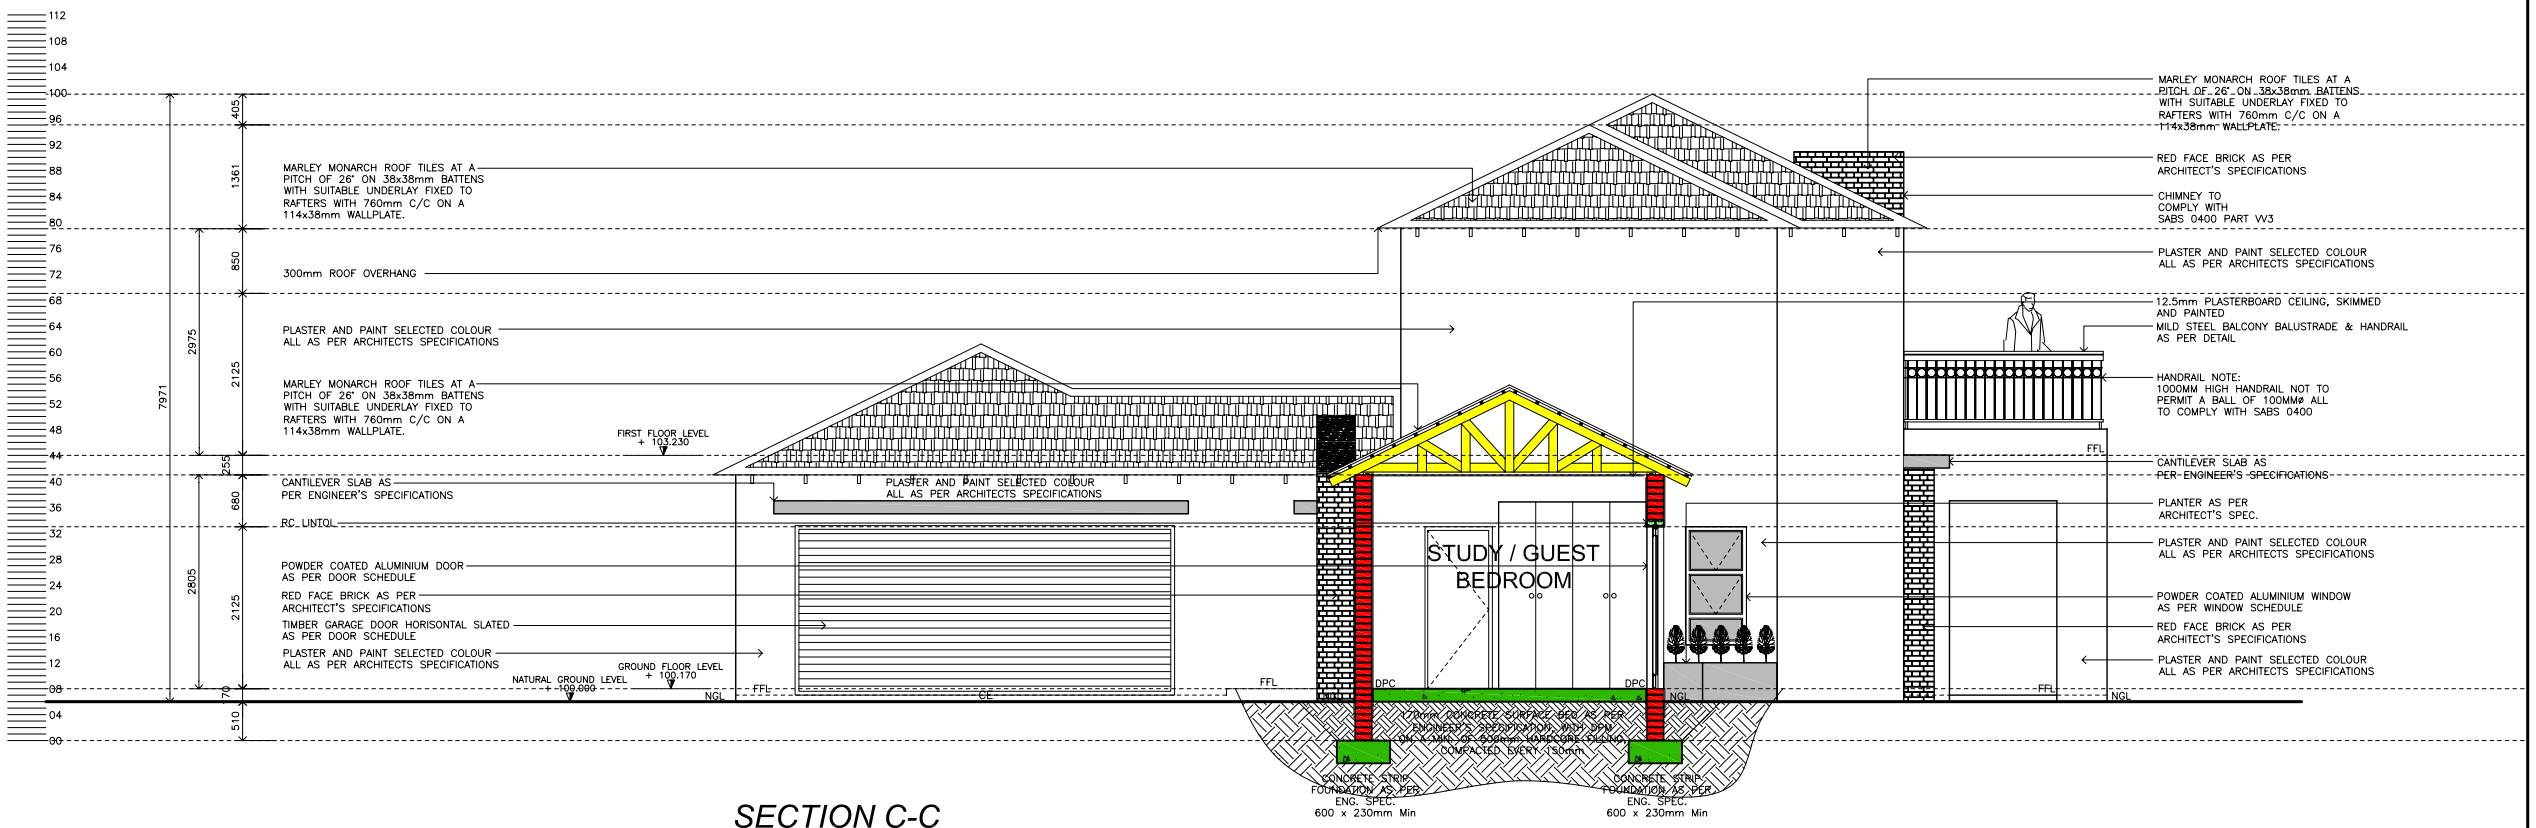

SECTION C-C
SCALE 1 : 50

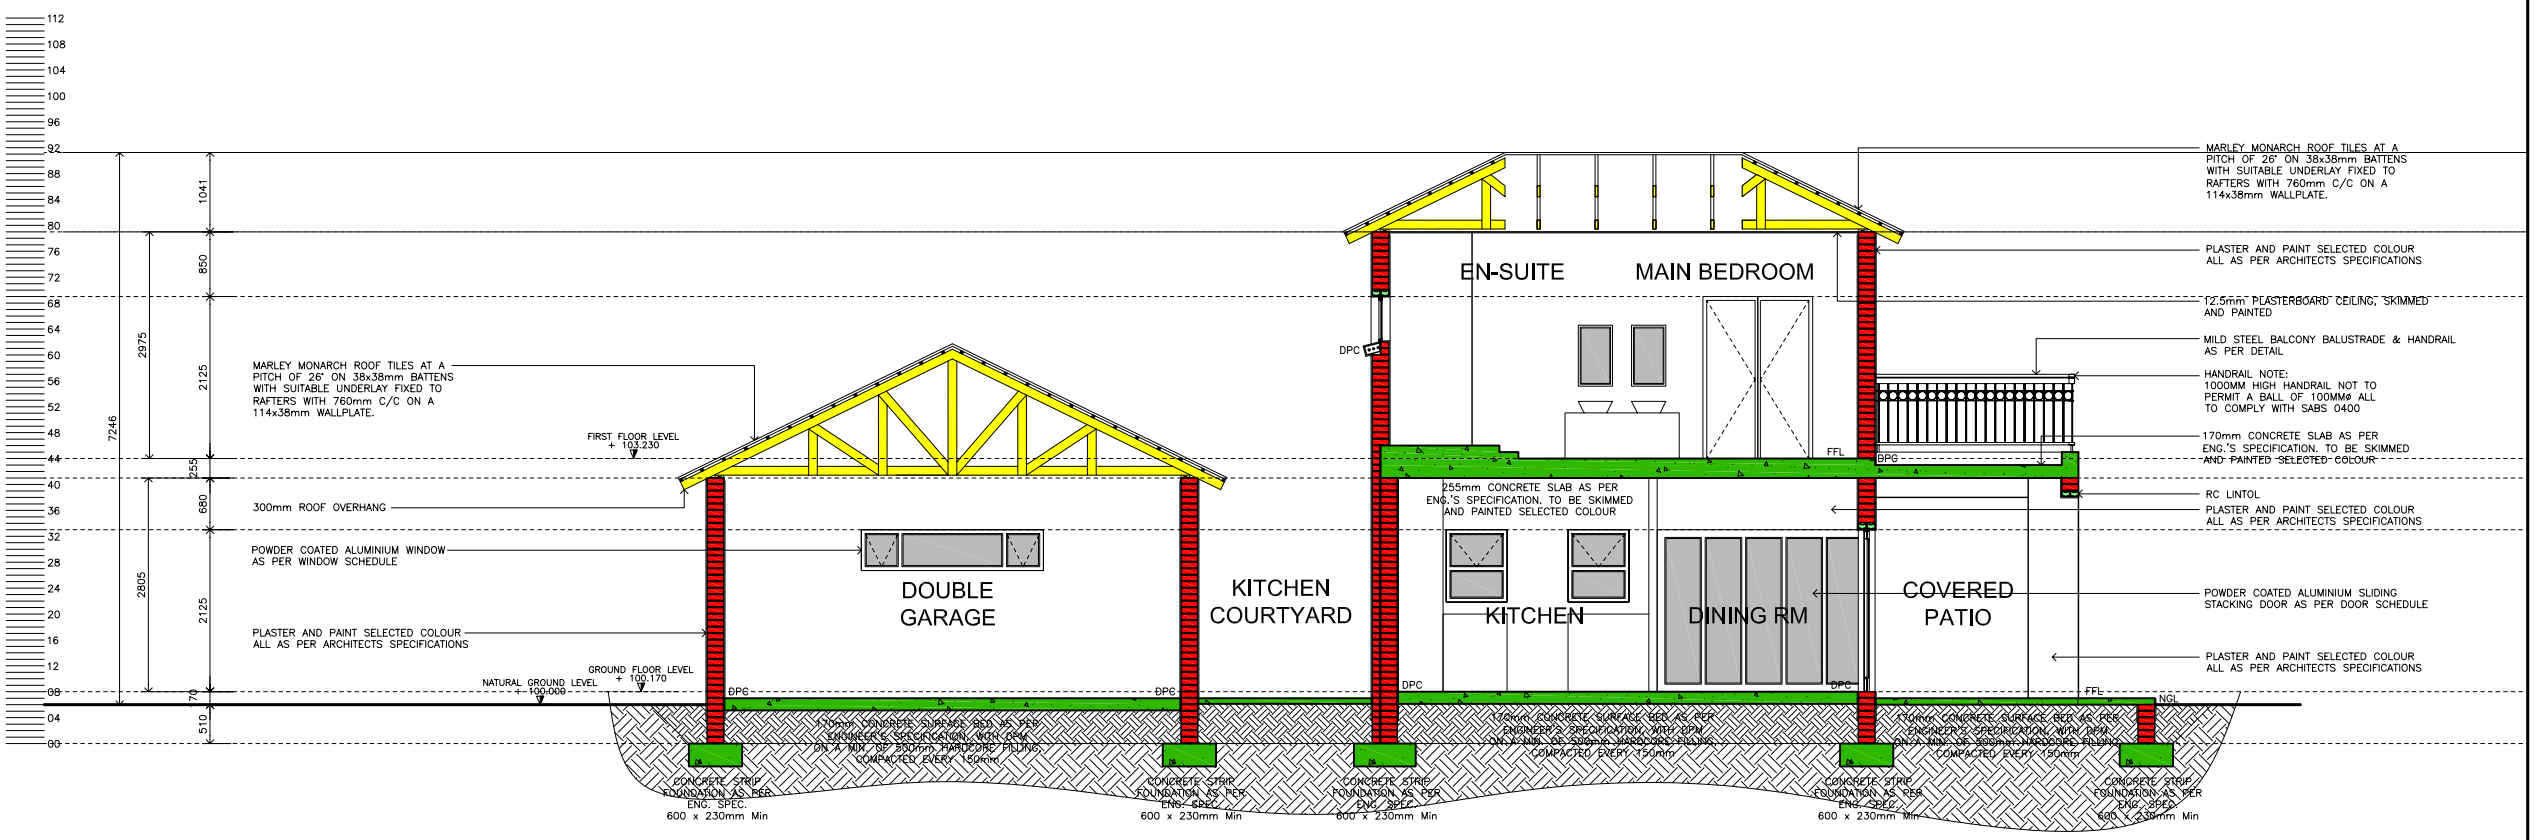

SECTION D-D
SCALE 1 : 50

GENERAL NOTES:

ALL MATERIALS AND CONSTRUCTION MUST COMPLY WITH THE NATIONAL BUILDING REGULATIONS (ACT NO 103 OF 1977) INCLUDING ALL AMMENDMENTS AS WELL AS THE BY-LAWS OF THE LOCAL AUTHORITIES.

ALL DIMENSIONS TO BE CHECKED ON SITE AND DRAWINGS MUST NOT BE SCALED.

ANY INDISTINCTNESS OR INDISCREPANCIES MUST IMMEDIATELY BE POINTED OUT TO THE ARCHITECT FOR RECTIFICATION OR EXPLANATION BEFORE ANY CONSTRUCTION CAN COMMENCE.

NOTES:

COUNCIL DRAWINGS

No.	Revisions	Date

SKP PROJECTS

WWW.BOUPLANNE.NET

Francois Swanepoel
Cell: 082 775 9118
E-mail: francois@bouplanne.net

POSTNET SUITE 883
PRIVATE BAG X 4
MENLOPARK
PRETORIA
0102

SACAP REG NR : D0162
SAID REG NR: AF 07040
PIA REG NR: SW 0714

Client: CLIENT

Project: PROJECT

Drawing title

Scale

Date

Drawing no.

Revision

Drawn

Checked